...OWING THE DETAILS OF PROVIDING R.C.C. SIDE DRAINS AND R.C.C. CULVERTS
AT ...YAL ENCLAVE, SRIRAMPURA WARD NO.08

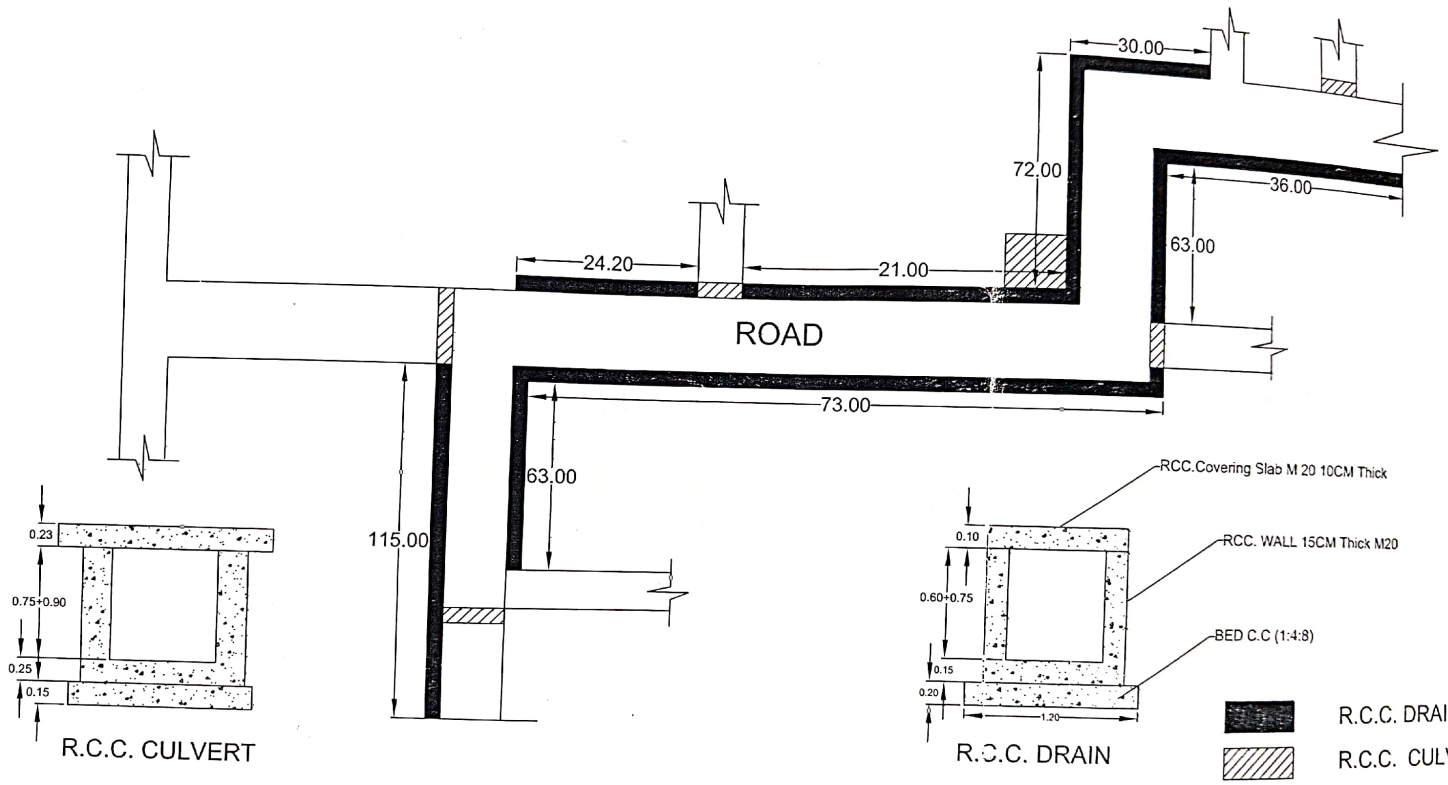

Asst. Engineer
Ward No.08

Asst. Executive Engineer

Executive Engineer

Scanned by CamScanner

KE CH SHOWING THE DETAILS OF PROVIDING R.C.C. SIDE DRAINS AND R.C.C. CULVERTS
AT ROYAL ENCLAVE, SRIRAMPURA WARD NO.08

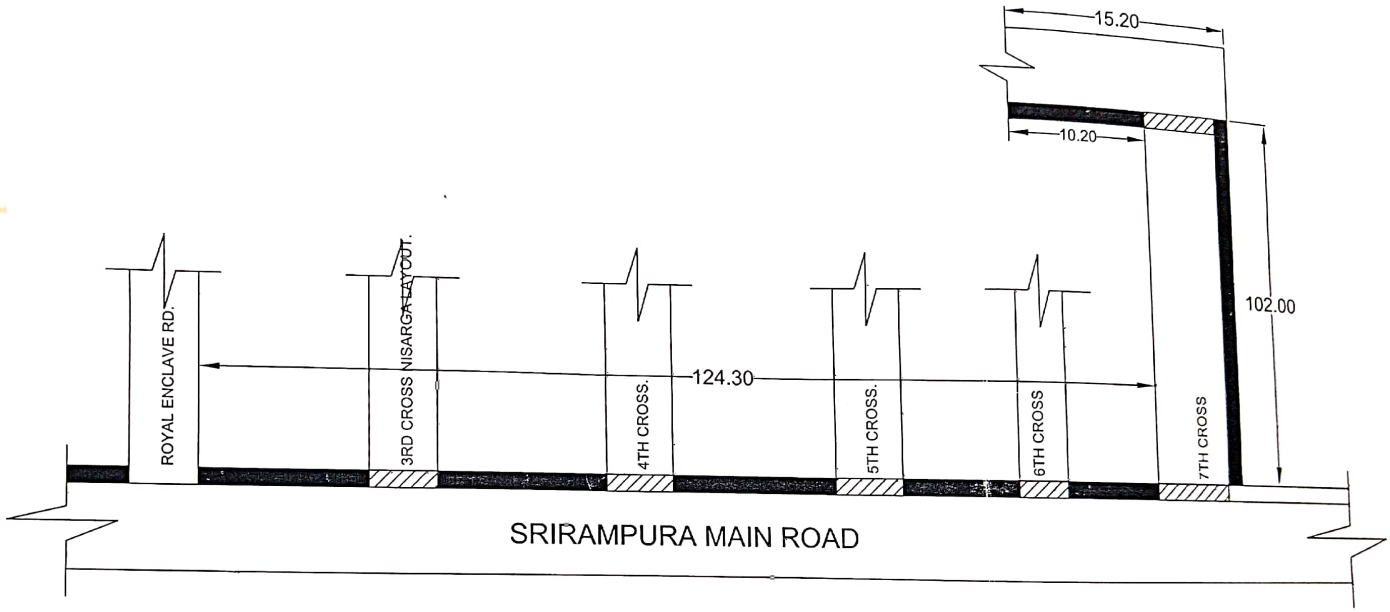

Asst. Engineer
Ward No.08

Asst. Executive Engineer

Executive Engineer

Scanned by CamScanner